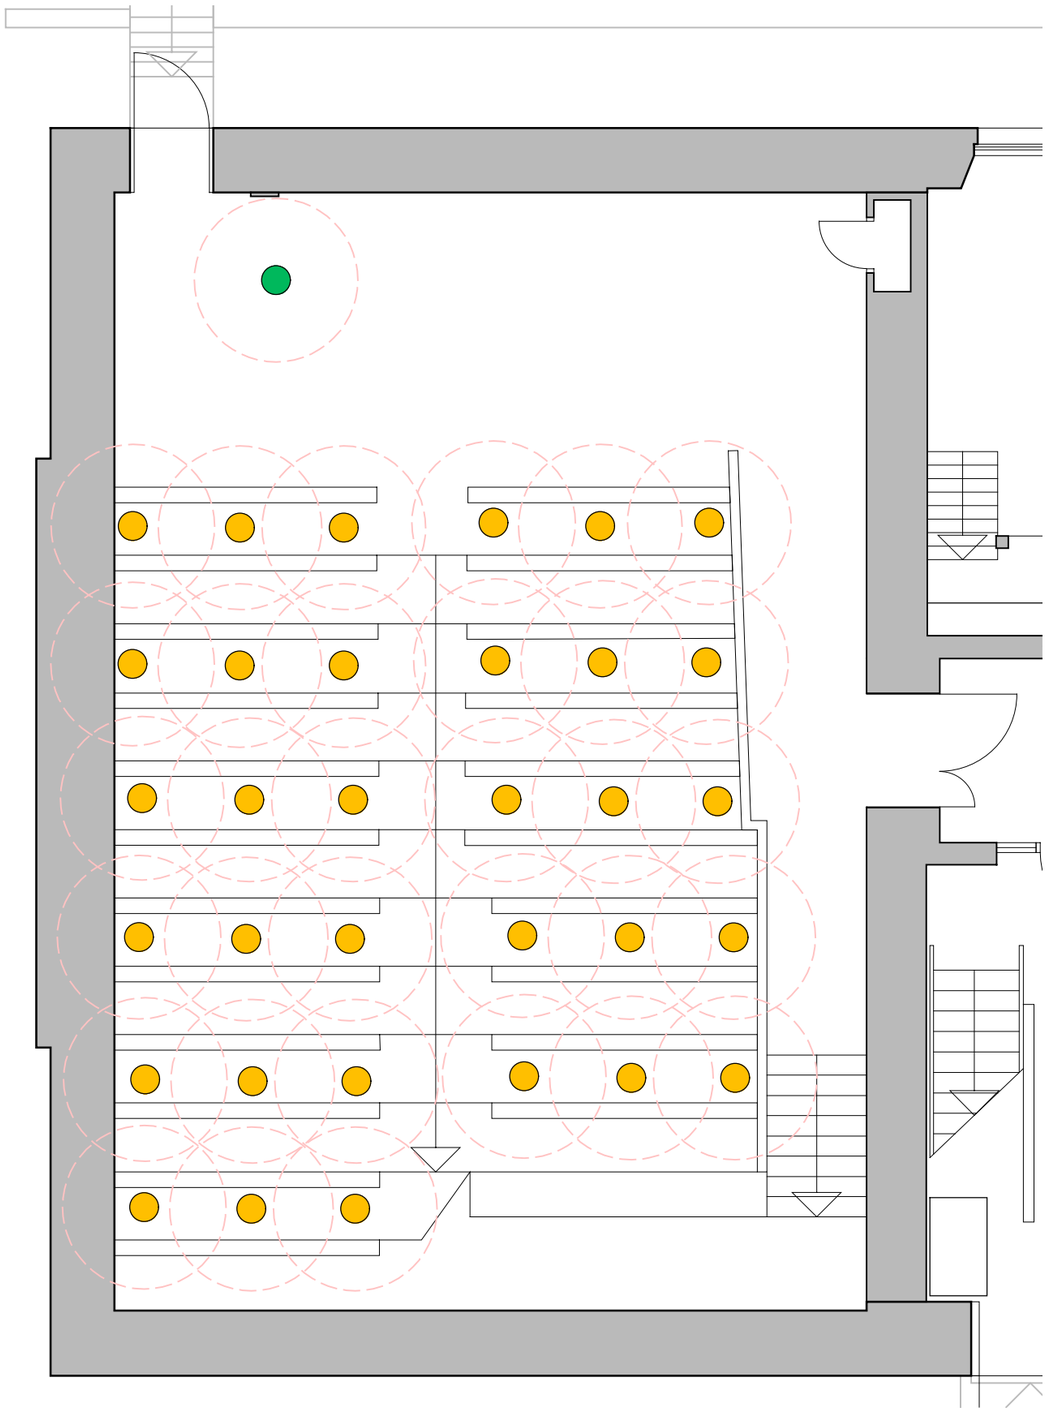

LEGEND:

Student with social distancing indicated

Staff member with social distancing indicated

Room G.21

Full (current) Occupancy = 159

21% Occupancy with 1m Social Distancing = 33

01
9422-202

Room G.21 - Ground Floor - Social Distancing

1:75 @ A3

WellwoodLeslie ARCHITECTS

Fort Street House, 63 Fort Street,
Broughty Ferry, Dundee, DD5 2AB
t: 01382 778829 e: admin@wellwoodleslie.com

Client
University of Dundee

Project
Social Distancing Study

Project Address
Carnegie Building

Drawing Title
Room G.21

Job No.	Dwg No.	Revision No.
4045	9422-202	B

© The contents of this drawing remain the intellectual property of Wellwood**Leslie** Architects.